

82 Poles & 9 links to the beginning containing four
acres - Length of the line from the north East
corner of Section No Twenty four T 7 Range 1 and
to the Eastern $\frac{1}{2}$ mile of the same 163 Poles half distance
81 Poles 12 $\frac{1}{2}$ links

May 4th A D 1834

Ran the following lot of land
in Section No Twenty (24) T 7 R 1 West for William &
Gemmings & others Beginning at the eastern $\frac{1}{2}$ mile
part of said Section 24 Witness trees Birch 16 inches
in diameter N 4 $^{\circ}$ W 20 links distant Hickory 16 inches
in diameter South 21 links distant Thence N 3 $^{\circ}$ E
81 Poles 12 $\frac{1}{2}$ links to a Stone standing in open
ground Thence S 85 $^{\circ}$ W 80 Poles to a Stone witness
trees Birch 24 inches in diameter S 86 $^{\circ}$ W 6 $\frac{1}{2}$ links
distant Birch 6 inches in diameter N 47 $^{\circ}$ E 15 $\frac{1}{2}$ links
distant Thence S 6 $^{\circ}$ E 81 Poles & 12 $\frac{1}{2}$ links to a Stone
in open ground Thence N 85 $^{\circ}$ E 80 Poles to the
beginning Jacob Chambers & William Pope chain
bearers by consent of parties

James W Spencer

Monroe County Surveyor

The following is the number of Poles run
in Sections Nos 19 & 24.

11 corners at 50 cts each

30 miles travel at 5 cts per mile

810

\$ 2,30

5 30

1 50

\$ 9 30

2 50

17 00

Received

Balance due (paid)

J W Spencer

May 17th A D 1834

Ran the following line and
made the following corners in Section No 22 T 7 R 1
East for William Kinser and John Lockard

Length of line from the South east corner of said
Section No 22 to the South west corner of the same 619 P
Witness at the Southern $\frac{1}{2}$ mile part of same dynamore 8
inches in diameter N 88 $^{\circ}$ E 92 links distant a Stone planted
Then began at $\frac{1}{2}$ mile part ran N 6 $^{\circ}$ W 80 Poles to a Stone witness
black oak 6 inches in diameter N 22 $^{\circ}$ E 29 links distant red
oak 24 inches in diameter S 22 $^{\circ}$ W 47 link distant New witness
made at the South east corner of said Section 22 Red oak
8 inches in diameter N 12 $^{\circ}$ W 6 links distant Chain bearers
Peter Lockard and John Powder sworn this

May 17th A D 1834

James W Spencer

M C Surveyor

L' Walnut 16 inches in diameter S⁸² W¹⁰ 100 poles distant. H Oak 10 inches in diameter S⁸² E 20 links distant. Thence S⁸² W¹⁰ 100 poles + 20 links to F' Walnut Hickory 20 inches in diameter S⁸² W¹⁰ 20 links distant. Hickory 20 inches in diameter S⁸² W¹⁰ 70 links distant. Thence S⁸² W¹⁰ 80 poles + 4 links to a stake. Thence S⁸² E 80 poles + 4 links to G' Walnut. H Oak 8 inches in diameter S⁸² W¹⁰ 20 links distant. H Walnut 8 inches in diameter S⁸² W¹⁰ 10 links distant.

Andrew Tompkins & James Smith claim same survey

S. J. Burdett & Co. Surveyors

H	Peter Peckham		Andrew Tompkins
J	I		
William Kinser	Peter Peckham	Andrew Tompkins	
K	I		N
Peter Peckham		Andrew Tompkins	
M	I		P
Peter Peckham	William Kinser	John Peckham	Jacob Peckham
D	C		B
			A

After the 2nd 1840
Run the following line & make the following corners in Section 32 T. 7 S. R. 1 E.
1st Peter Peckham John Peckham Andrew Tompkins William Kinser and Jacob Peckham
Commenced at H & corner A
Walnut H Oak 8 inches S⁸² W¹⁰ 70 links out H Oak 5 inches in diam S⁸² E 25 links dist Thence S⁸² W¹⁰ 80 poles + 12 links to B
Walnut H Oak 8 inches in diam S⁸² W¹⁰ 32 links dist H Oak

18 inches in diam S⁸² E 37 links dist Thence S⁸² W¹⁰ 80 poles + 12 links to C Walnut B Walnut 20 inches in diam S⁸² W¹⁰ 257 links dist
Cypress 16 inches in diam S⁸² E 102 links dist Thence S⁸² W¹⁰ 80 poles + 12 links to D Walnut H Oak 6 inches in diam S⁸² E 20 links dist
H Oak 5 inches in diam S⁸² E 150 links dist Thence S⁸² W¹⁰ 80 poles + 12 links to E H corner Thence commencing at the H & corner E 20 links
Walnut goes down corner H Oak 2 inches in diam S⁸² E 2 links dist
H Oak 2 inches in diam S⁸² E 72 links dist Thence S⁸² W¹⁰ 80 poles
H links to F' Walnut H Oak 18 inches in diam S⁸² W¹⁰ 32 links dist
H Oak 16 inches in diam S⁸² E 37 links dist Thence S⁸² W¹⁰ 80 poles
H links to G' Walnut H Oak 2 inches in diam S⁸² W¹⁰ 20 links dist
H Oak 3 inches in diam S⁸² E 30 links dist Thence S⁸² W¹⁰ 100 poles to H
H corner H Walnut H Oak 15 inches in diam S⁸² E 20 links dist
H Oak 2 inches in diam S⁸² E 20 links dist Thence S⁸² W¹⁰ 80 poles + 12 links to a stake Thence S⁸² E 28 poles + 20 links to I Walnut Birch 16 inches in diam S⁸² E 40 links dist Birch 10 inches in diam S⁸² W¹⁰ 22 links dist Thence from J H corner S⁸² E 28 poles + 10 links to J Walnut Birch 2 inches in diam S⁸² E

7 links dist Birch 2 inches in diam S 8 W 14 links dist Thine 1st E 20 poles
 & 15 links to D Whitings R Oak 8 inches in diam S 8 W 38 links dist R Oak
 11 inches S 8 E 18 links dist Thine 1st E 20 poles & 20 links to D Whitings
 B Oak 7 inches in diam S 8 E 18 links dist B Oak 5 inches in diam S 8 W
 23 links dist Thine 1st E 20 poles 12 links to A Whitings W Oak 12 inches in diam
 S 8 E 16 links dist W Oak 7 inches in diam S 8 E 14 links dist Thine 1st W
 7 poles & 12 links to Section line corner then commences at Hunter Carter in 1/4
 1/4 mile S 8 W to A Whitings Sycamore 2 inches in diam S 8 E 27 links dist
 R Oak 10 inches in diam S 8 W 25 links dist from S 8 E corner to Carter
 1/4 mile stake 143 poles & 15 links corner made & equidistant between the same O Whitings
 R Oak 2 inches in diam S 8 E 2 links dist R Oak 2 inches in diam S 8 E
 17 1/2 links dist Thine 1st W 80 poles & 5 links to P Whitings B Walnut
 8 inches in diam S 8 W 13 1/2 links dist Bunch of Sycamore 2 poles
 S 8 E 6 links distant Thine 1st W 80 poles & 1 link to D Whitings
 W Oak 15 inches in diam S 8 W 27 links dist W Oak 10 inches in
 diam S 8 E 22 links dist

Martin Dickson & Jackson Cracraft & Anne Beavers sworn
 the above Survey was made in compliance with a Notice in the
 Bloomington Republican

J. S. Burdick M. C. Surveyor


Given Class	Given Class
S 8 E 18	S 8 W 18
John Clark	John Clark

Boy with 2 inches in diam S 8 E 26 links dist Thine 1st E 20 poles & 15 links
 Thine 1st E 20 poles & 20 links to B Whitings Sycamore 2 inches in diam S 8 E
 27 links dist Birch 2 inches in diam S 8 W 14 links dist
 Anne Beavers Hug & Adams & for further sworn

Mike Gabbert Deputy Surveyor
 Monroe, County

*Hazel Mathis
Polk Swp*

SCALE 1"=100'
HAZEL CAIN

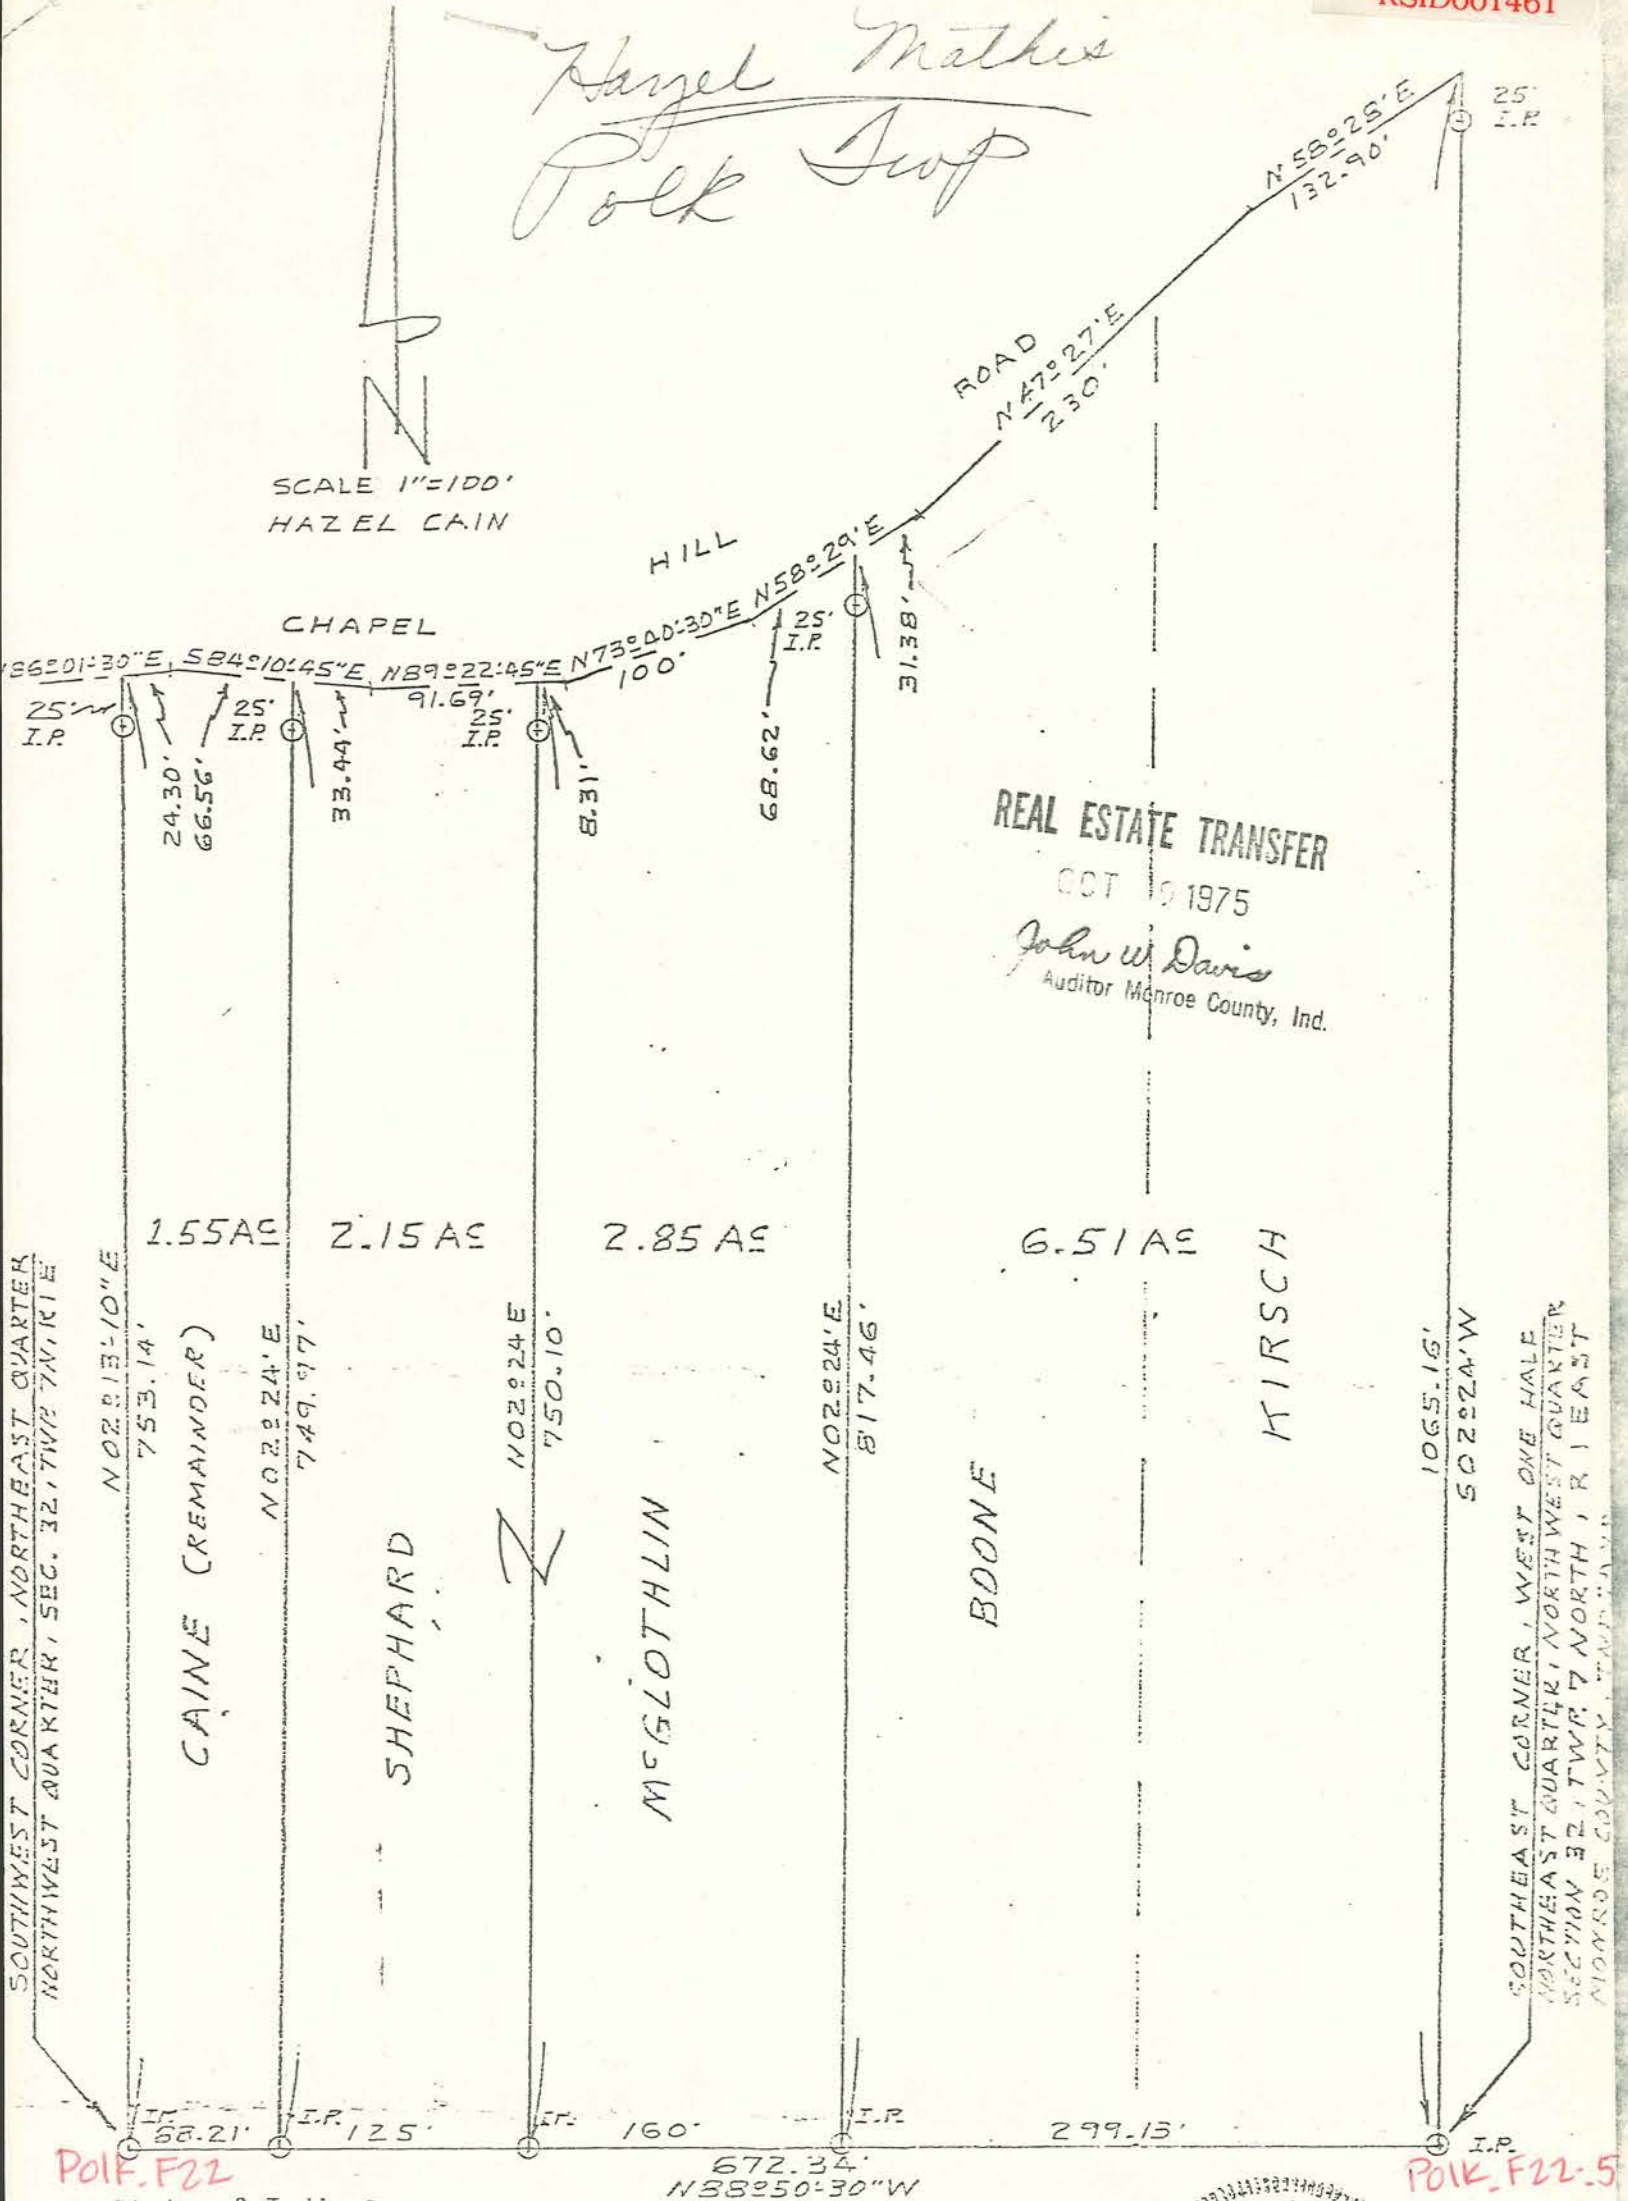


REAL ESTATE TRANSFER
OCT 1975
John W. Davis
Auditor Monroe County, Ind.

Polk F22

Polk F22.5

State of Indiana
County of Monroe SS:

I Lee Utt, hereby certify that I am a Land Surveyor licensed in compliance with the laws of the State of Indiana; that the above plat and attached description correctly represents a survey completed by me on October 31, 1974; that all monuments shown thereon actually exist; and that their location and type are, to the best of my knowledge accurately shown.

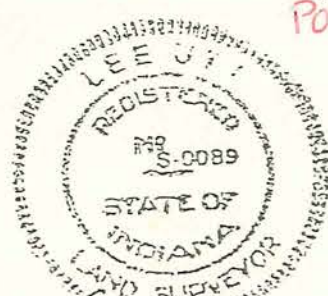

Lee Utt, R. L. S. (30000), Indiana

LEE UTT

REGISTERED LAND SURVEYOR NO. S0089, INDIANA

PHONE 825-5961

R. R. 14, Box 291 GARONER RD.
BLOOMINGTON, INDIANA 47401

October 31, 1974


Legal description:

Hazel Cain

A part of the West one half of the Northeast quarter of the Northwest quarter of Section 32, Township 7 North, Range 1 East, Monroe County, Indiana, bounded and described as follows: Beginning at a point on the South line of said West one half, said point being 459.13 feet West of the Southeast corner of said West one half; thence with said South line and running North $88^{\circ}-50'-30''$ West for 125 feet; thence leaving said South line and parallel with the East line of said West one half and running North $02^{\circ}-24'$ East for 749.97 feet and to the centerline of Chapel Hill Road; thence with the centerline of said road and running South $84^{\circ}-10'-45''$ East for 33.44 feet; thence North $89^{\circ}-22'-45''$ East for 91.69 feet; thence leaving the centerline of said road and running South $02^{\circ}-24'$ West for 750.10 feet and to the point of beginning. Containing 2.15 acres, more or less.

Lee Utt

Lee Utt, R. L. S. # S0089, Indiana

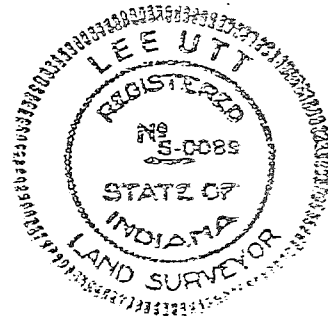

SHEPARD


REAL ESTATE TRANSFER

OCT 2 1975

John W. Davis
Auditor Monroe County, Ind.

Lee Utt, R. L. S. #50009, Int.

VIDA
DECKARD

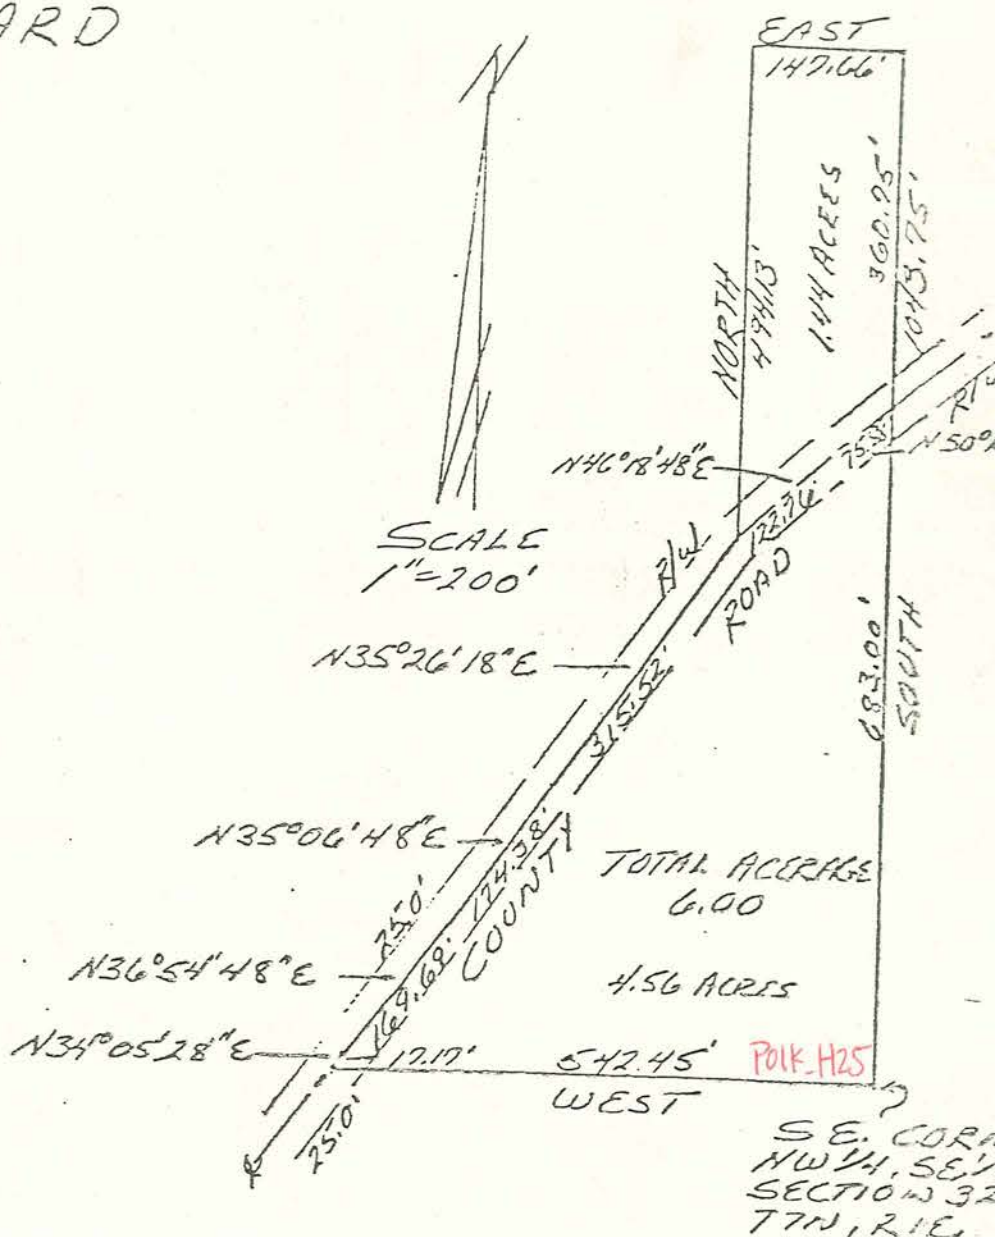

DESCRIPTION:

A part of the Northwest quarter of the Southeast quarter of Section 32; Township 7 North, Range 1 East, Monroe County, Indiana, bounded and described as follows: Beginning at the Southeast corner of said quarter quarter in said Section 32, thence running West for 542.45 feet and to the centerline of a County Road, thence with said road centerline North 34 degrees 05 minutes 28 seconds East for 17.17 feet, thence North 36 degrees 54 minutes 48 seconds East for 169.69 feet, thence North 35 degrees 06 minutes 48 seconds East for 174.38 feet, thence North 35 degrees 26 minutes 18 seconds East for 315.52 feet, thence leaving said road centerline and running North for 494.13 feet, thence East for 147.66 feet, thence South for 1043.75 feet and to the point of beginning. Containing in all 6.00 acres, more or less. Subject to a 25.00 foot easement from the centerline of the County road for County Highway right-of-way.



Raymond Graham
Raymond Graham
R.P.E. 8409 Indiana
3215 N. Smith Pike
Bloomington, Indiana
June 25, 1980

AmTech Engineering, Inc.

ENGINEERS, ARCHITECTS, PLANNERS, SURVEYORS

4343 Saguaro Trail, Indianapolis, Indiana
Tel. (317) 291-7285, Fax (317) 293-1440

Client

05-3435

U.S. FOREST SERVICE
811 Constitution Ave.
Bedford, IN 47421

Sheet Title

Plat of Survey
U.S. Government Land
Bedford, IN

Project No.

95103

Date

3/13/95


Drawing No.

1 of 6

Plat of Survey
U.S. Government LandBOOK 11 PG 216

BEING THE ESTABLISHMENT OF SEVERANCE LINES BETWEEN LAND OWNED BY THE U.S. DEPARTMENT OF AGRICULTURE, FOREST SERVICE, IN SECTION 5, TOWNSHIP 6 NORTH, RANGE 1 EAST, SECOND PRINCIPAL MERIDIAN, PLEASANT RUN TOWNSHIP, LAWRENCE COUNTY, INDIANA, THE RECOVERY AND MONUMENTATION OF TWO U.S. GOVERNMENT SURVEY CORNERS, AND THE RECOVERY OF CERTAIN PRIVATE PROPERTY CORNER MARKERS.

Polk I-25 (see p. 219)
Legend:

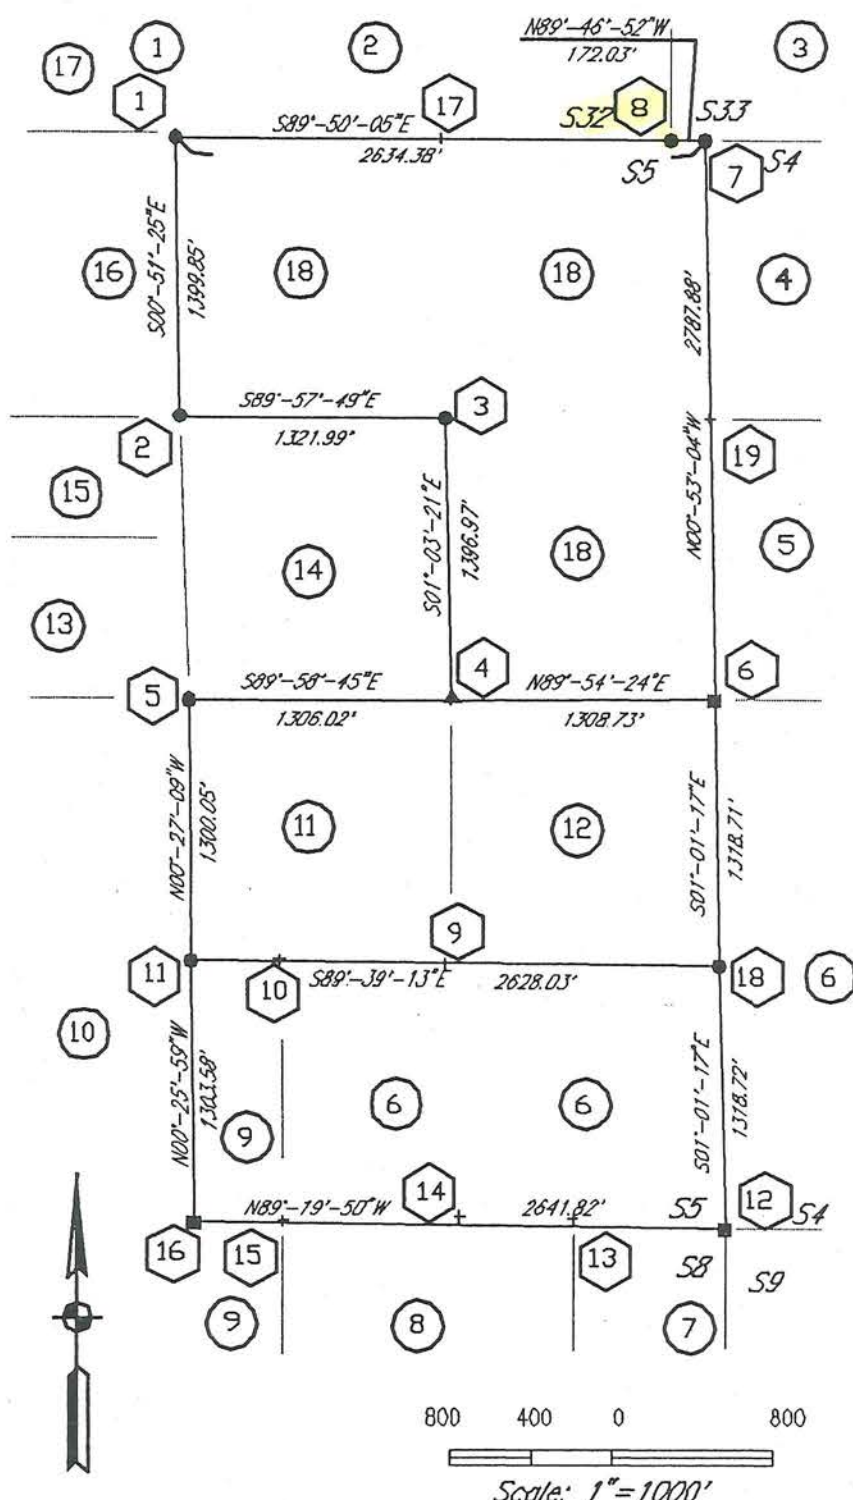

- Corner position marked by stone monument recovered during this survey
- Corner position marked by aluminum capped 3/4" x 30" rebar stamped to identify corner.
- ▲ Corner position marked by 1/2" rebar
- Survey corner identification (See list of corners recorded and/or monumented)
- Adjoining land owner
- 1 A Hirsch B201 P156
- 2 David A Cooper & Stephanie Sue Ray B388 P335
- 3 U.S.A. B107 P317
- 4 U.S.A. B122 P489
- 5 U.S.A. B122 P106
- 6 Lloyd & Irene White B196 P24; TRB 241 P172
- 7 Thurman & Lucy Kinser B 196 P133
- 8 Curtis & Judith Bartlett B196 P23
- 9 Fred Bartlett B233 P319
- 10 U.S.A. B177 P771
- 11 U.S.A. B179 P385
- 12 U.S.A. B122 P106
- 13 Lois & Teddy Prince B208 P689
- 14 Joseph & Connie Starr B203 P719
- 15 F. & L. Prince B197 P531
- 16 John T. Haddam Jr. B219 P604
- 17 Richard & Candice Albright B332 P367
- 18 U.S.A. B124 P337

The following Forest Service Traverse Points were tied into this survey:

FST(nail) BEARS N09°40'37"E 211.58 FEET FROM N 1/4 5
FST(HUB) BEARS N87°56'55"W 233.57 FEET FROM C 1/4 5
FST 280(HUB) BEARS N45°30'39"E 84.75 FEET FROM SC 1/16 5

NOTE: The first two forest service traverse points could not be identified by number.

BY: Edgar T. Fleener
Edgar T. Fleener Indiana L.S. No. 7498

DATE: 4-17-95

Report of Survey
U.S. Government Land

BOOK 11 PG 217

IN ACCORDANCE WITH TITLE 865, ARTICLES 1-12, CHAPTER 12, OF THE INDIANA ADMINISTRATIVE CODE, THE FOLLOWING REPORT IS SUBMITTED REGARDING THE LOCATION OF CORNERS RECOVERED, RESTORED, OR ESTABLISHED DURING THE SURVEY.

THIS SURVEY WAS MADE FOR THE U.S. DEPARTMENT OF AGRICULTURE, FOREST SERVICE; FOR THE MONUMENTATION OF PROPERTY LINES, THE DETERMINATION OF BEARINGS AND DISTANCES BETWEEN KNOWN GOVERNMENT SURVEY CORNERS, AND TO SEARCH FOR TWO PRIVATE PROPERTY CORNER MARKERS MENTIONED IN THE DEED DESCRIPTIONS OF ADJOINING LAND OWNERS.

PRIOR TO MAKING THIS SURVEY, FOREST SERVICE PERSONNEL MADE AVAILABLE INFORMATION PERTAINING TO THE LOCATION OF CORNERS NEEDED FOR THE SURVEY, DEED DESCRIPTIONS OF ADJOINING LAND OWNERS, AND A FOREST SERVICE DESCRIPTION/ SPECIFICATION/ WORK STATEMENT.

THE CORNERS RECOVERED AND ESTABLISHED ARE MARKED ON THE PLAT SURVEY. BEARINGS ARE BASED ON GPS POSITIONING PERFORMED BY MSE CORPORATION OF INDIANAPOLIS, INDIANA. A STATEMENT BY MSE CORPORATION AND A COPY OF THEIR FIELD NOTES AND INPUT AND OUTPUT DATA IS ATTACHED TO THIS REPORT ALONG WITH A PLAT SHOWING THE GPS STATIONS OCCUPIED AND THE LOCATIONS OF THOSE STATIONS WITH RESPECT TO THE SURVEY TRAVERSE. THE COORDINATE SYSTEM FOR THE SURVEY IS THE 1983 STATE PLANE TRANSVERSE MERCATOR; ZONE INDIANA WEST.

THE RANDOM CONTROL TRAVERSE FOR THIS SURVEY WAS 3.92 MILES IN LENGTH. THE PORTION OF THE TRAVERSE FOR CLOSURE PURPOSES WAS 1.53 MILES IN LENGTH WITH A CLOSURE PRECISION OF 1 IN 12,870. THE CLOSING LINE MEASURED 0.63 FEET. THE CALCULATED THEORETICAL UNCERTAINTY FOR THIS SURVEY IS 0.15 FEET. THIS EXCEEDS THE SPECIFICATIONS FOR A CLASS "D" SURVEY AS DEFINED IN 1AC864.

EACH OF THE TWO RECOVERED AND MONUMENTED GOVERNMENT SURVEY CORNERS 3 AND 18, IS REFERENCED TO BLAZED AND SCRIBED BEARING TREES AND/OR DESCRIBED REFERENCE OBJECTS EXCEPT AS OTHERWISE NOTED. THESE AND OTHER CORNER MONUMENTS AND/OR CORNER LOCATIONS ARE SHOWN IN THE LEGEND ON THE PLAT OF SURVEY.

A MORE COMPLETE DESCRIPTION OF EACH MONUMENTED CORNER AND/OR CORNER LOCATIONS CAN BE FOUND ON THE CERTIFIED LAND CORNER RESTORATION FORMS. THESE FORMS ARE ON FILE AT THE HOOSIER NATIONAL FOREST SERVICE OFFICE AT BEDFORD, INDIANA AND IN THE LAWRENCE COUNTY RECORDS OFFICE IN BEDFORD, INDIANA.

COPIES OF THE FIELD NOTES AND PLAT ARE ON FILE AT THE ABOVE MENTIONED NATIONAL FOREST SERVICE OFFICE. THE CONTROL TRAVERSE FOR THIS SURVEY WAS MEASURED BY ELECTRONIC MEASURING EQUIPMENT.



BY: Edgard T. Fleener
Edgard T. Fleener Indiana L.S. No. 7498

DATE: 4-17-95

CORNERS RECOVERED AND/OR REMONUMENTED

BOOK 11 PG 218

BOOK

1

NORTH QUARTER CORNER, SECTION 5

MONUMENT RECOVERED AS SET BY KEN ANDERSON 11-15-94 AS DESCRIBED ON LAND CORNER RECORD DOCUMENTS ON FILE AT THE HOOSIER NATIONAL FOREST OFFICE AT BEDFORD, INDIANA. THE FOLLOWING ACCESSORIES ESTABLISHED IN 1994 WERE RECOVERED:

HICKORY 9", S 40 E, 21.6'

SYCAMORE 19", 22", 24", N 15 W, 24.7'

W. PINE 3", S 56 W, 7.6'

2

CENTER-NORTH SIXTEENTH CORNER, SECTION 5

MONUMENT RECOVERED AS SET BY KEN ANDERSON 11-15-94 AS DESCRIBED ON LAND CORNER RECORD DOCUMENTS ON FILE AT THE HOOSIER NATIONAL FOREST OFFICE AT BEDFORD, INDIANA. THE FOLLOWING ACCESSORIES ESTABLISHED IN 1994 WERE RECOVERED:

SWAMP W. OAK 8", N 61 E, 19.2'

CARSONITE MARKER POST NORTH 1.3'

SMALL REBAR SOUTH 4.4'

3

NORTHEAST SIXTEENTH CORNER, SECTION 5

THIS CORNER WAS SET BY INTERSECTING A LINE FROM THE CENTER-EAST SIXTEENTH CORNER OF SECTION 5 TO THE MID POINT OF THE NORTH LINE OF THE NORTHEAST QUARTER OF SECTION 5 WITH A LINE FROM THE CENTER-NORTH SIXTEENTH CORNER OF SECTION 5 TO THE MIDPOINT OF THE EAST LINE OF THE NORTHEAST QUARTER OF SECTION 5. THE FOLLOWING ACCESSORIES WERE ESTABLISHED:

BEECH 8", S 20 E, 5.4'

BEECH 22", N 24 W, 12.3'

IRON PIN N 85 W, 5.37'

CARSONITE POST 1' NORTHEAST

4

CENTER-EAST SIXTEENTH CORNER, SECTION 5

MONUMENT RECOVERED AS SET BY KEN ANDERSON 4-8-94 AS DESCRIBED ON LAND CORNER RECORD DOCUMENTS ON FILE AT THE HOOSIER NATIONAL FOREST OFFICE AT BEDFORD, INDIANA. THE FOLLOWING ACCESSORIES ESTABLISHED IN 1994 WERE RECOVERED:

B. OAK 9", S 59 E, 14.6'

CARSONITE SURVEY MARKER POST WEST 3'

5

CENTER QUARTER CORNER, SECTION 5

MONUMENT RECOVERED AS SET BY KEN ANDERSON 4-8-94 AS DESCRIBED ON LAND CORNER RECORD DOCUMENTS ON FILE AT THE HOOSIER NATIONAL FOREST OFFICE AT BEDFORD, INDIANA. THE FOLLOWING ACCESSORIES ESTABLISHED IN 1994 WERE RECOVERED:

P. HICKORY 9", S 59 E, 14.6'

P. HICKORY 12", S 55 W, 21.6'

BEECH 8", N 14 E, 20.8'

6

EAST QUARTER CORNER, SECTION 5

MONUMENT RECOVERED AS FOUND BY KENNETH W. ANDERSON 3-22-94 AS DESCRIBED ON LAND CORNER RECORD DOCUMENTS ON FILE AT THE HOOSIER NATIONAL FOREST OFFICE AT BEDFORD, INDIANA. THE FOLLOWING ACCESSORIES ESTABLISHED IN 1994 WERE RECOVERED:

WHITE OAK 13", S 30 W, 22.2'

PIGNET HICKORY 12", S 84 E, 18.1'



BY:

A handwritten signature in cursive script that reads "Edgar T. Fleener".

Edgar T. Fleener Indiana L.S. No. 7498

DATE: 4-17-95

CORNERS RECOVERED AND/OR REMONUMENTED

7 NORTHEAST CORNER, SECTION 5

MONUMENT RECOVERED AS SET BY KENNETH W. ANDERSON 9-12-91 AS DESCRIBED IN FIELD NOTES FURNISHED BY ROBERT J. STONE.

THE FOLLOWING ACCESSORIES ESTABLISHED IN 1991 WERE RECOVERED:

WHITE OAK 15", S 74 W, 30.5'

BLACK OAK 15", S 18 E, 23.7'

PIGNET HICKORY 3", N 40 W, 2.4'

BOOK 11 PG 2198 SOUTHEAST CORNER, SECTION 32 T 7N R1E

Polk I-25

MONUMENT RECOVERED AS SET BY ANDY SOBIECH IN 1973 AS DESCRIBED IN FIELD NOTES FURNISHED BY ROBERT J. STONE. THE FOLLOWING ACCESSORIES ESTABLISHED IN 1973 WERE RECOVERED:

WHITE OAK 8", N 27 W, 8.9'

RED OAK 14", S 37 W, 18.1'

9 SOUTHEAST SIXTEENTH CORNER, SECTION 5

AN UNMARKED STONE WAS FOUND AT THE TOP OF A RIDGE. NO OTHER STONES WERE FOUND NEARBY. THIS STONE COULD POSSIBLY BE INTENDED TO BE THE SIXTEENTH CORNER. NONE OF THE ADJOINERS DEEDS MENTIONS A STONE AT THIS CORNER. THE STONE IS 2.36 FT. SOUTH AND 50.35 FT. WEST OF THE MIDPOINT OF A LINE BETWEEN THE CENTER SOUTH SIXTEENTH CORNER AND THE SOUTH SIXTEENTH CORNER BETWEEN SECTION 5 & 4.

10 A POSSIBLE PROPERTY CORNER MARKER

IT IS THOUGHT THAT A STONE MARKED WITH A CROSS AT THIS LOCATION IS INTENDED TO REPRESENT THE NORTHEAST CORNER OF ONE OF THE FRED BARTLETT TRACTS DESCRIBED IN RECORDED INSTRUMENT NO. 40281. THE STONE IS 444.16 FEET EAST OF THE CENTER-SOUTH SIXTEENTH CORNER AND 12.18 FEET NORTH OF A LINE BETWEEN THE CENTER-SOUTH SIXTEENTH CORNER AND THE SOUTH SIXTEENTH CORNER BETWEEN SECTIONS 5 AND 4.

11 SOUTH-CENTER SIXTEENTH CORNER, SECTION 5

MONUMENT RECOVERED AS SET BY KEN ANDERSON 4-4-94 AS DESCRIBED ON LAND CORNER RECORD DOCUMENTS ON FILE AT THE HOOSIER NATIONAL FOREST OFFICE AT BEDFORD, INDIANA. THE FOLLOWING ACCESSORIES ESTABLISHED IN 1994 WERE RECOVERED:

WHITE OAK 14", S 76 W, 19.2'

HICKORY 8", S 81 W, 6.1'

CARSONITE MARKER POST SOUTH 3'

12 SOUTHEAST CORNER, SECTION 5

MONUMENT RECOVERED AS DESCRIBED ON LAND CORNER RECORD DOCUMENT E-9. THE FOLLOWING ACCESSORIES ESTABLISHED IN 1976 WERE RECOVERED:

WALNUT 4", N 51 E, 6.0'

ASH 6", N 89 W, 6.3'

13 A POSSIBLE PROPERTY CORNER MARKER

A SEARCH WAS MADE FOR A STONE CALLED FOR IN THE CURTIS F. AND JUDITH KAY BARTLETT DEED, B196 P23, AND ALSO CALLED FOR IN THE THURMAN AND LUCY KINER DEED B167 P133, BUT NONE COULD BE FOUND. A FENCE CORNER WAS FOUND AT A POINT 755.61 FEET WEST OF THE SOUTHEAST CORNER OF SECTION 5 AND 41.04 FEET NORTH OF THE SOUTH LINE OF SECTION 5. IT APPEARS THAT THIS FENCE CORNER IS TAKEN AS THE COMMON CORNER OF THE BARTLETT AND KINER TRACTS.

BY: Edgar T. Fleener
Edgar T. Fleener Indiana L.S. No. 7498DATE: 4-17-95

CORNERS RECOVERED AND/OR REMONUMENTED

14 EAST-SOUTH SIXTEENTH CORNER TO SECTIONS 5 AND 8BOOK 11 PG 220

A MARKED STONE WAS FOUND ALONG AN OLD FENCE LINE. THE STONE FALLS 44.50 FEET NORTH AND 3.04 FEET EAST OF THE MIDPOINT OF THE SOUTH LINE OF THE SOUTHEAST QUARTER OF SECTION 5. IT IS THOUGHT THAT THIS STONE IS INTENDED TO MONUMENT THE SIXTEENTH CORNER.

FOLLOWING ARE ACCESSORIES:

PIGNUT HICKORY 18", N 75 E, 12'±

PIGNUT HICKORY 16", S 80 W, 30'±

SHAGBARK HICKORY 10", S 10 W, 25'±

OLD WOVEN WIRE FENCE 3.5' SOUTH

NEWER 3 STRAND BARBED WIRE FENCE ON STEEL POSTS 15' SOUTH.

15 A POSSIBLE PROPERTY CORNER MARKER

A MARKED STONE WAS FOUND 145.54 FEET SOUTH OF A FENCE CORNER, ALONG A NORTH SOUTH FENCE LINE AND ON THE WEST SIDE OF A SMALL CREEK. IT IS THOUGHT THAT THIS STONE IS INTENDED TO MONUMENT THE COMMON EAST CORNER OF THE TWO FRED BARTLETT TRACTS AS RECORDED IN INSTRUMENT NO. 40281. THIS STONE IS 447.45 FEET EAST OF THE SOUTH QUARTER CORNER OF SECTION 5 AND 12.61 FEET NORTH OF A LINE BETWEEN THE SOUTHEAST AND SOUTHWEST CORNERS OF THE SOUTHEAST QUARTER OF SECTION 5.

16 SOUTH QUARTER CORNER, SECTION 5

MONUMENT RECOVERED AS RECOVERED BY KEN ANDERSON 4-7-94 AS DESCRIBED IN LAND RECORD E-7. THE FOLLOWING ACCESSORIES ESTABLISHED IN 1994 WERE RECOVERED:

S. MAPLE 16", N 30 W, 11.3'

BEECH 18", S 20 W, 32.4'

CARSONITE SURVEY MARKER WEST 3'

17 EAST SIXTEENTH CORNER ON THE NORTH LINE OF SECTION 5

THIS IS A PAPER LOCATION ONLY FOR ESTABLISHING THE MID POINT OF THE NORTH LINE OF THE NORTHEAST QUARTER OF SECTION 5 FOR PURPOSES OF ESTABLISHING THE NORTHEAST SIXTEENTH CORNER. THE NORTH LINE IS 2634.38 FEET LONG.

18 EAST SOUTH SIXTEENTH CORNER COMMON TO SECTION 5 AND 4

THIS CORNER WAS SET AT THE MIDPOINT OF THE EAST LINE OF THE SOUTHEAST CORNER OF SECTION 5. THE FOLLOWING ACCESSORIES WERE ESTABLISHED:

BLACK OAK 24", N 65 W, 34.5'

RED OAK 18", N 18 E, 17.2'

CARSONITE SURVEY MARKER 1' NW

19 NORTH SIXTEENTH CORNER COMMON TO SECTIONS 5 AND 4

THIS IS A PAPER LOCATION ONLY FOR ESTABLISHING THE MIDPOINT OF THE EAST LINE OF THE NORTHEAST QUARTER OF SECTION 5 FOR PURPOSES OF ESTABLISHING THE NORTHEAST SIXTEENTH CORNER. THE EAST LINE IS 2787.88 LONG.





BY: Edgar T. Fleener
Edgar T. Fleener Indiana L.S. No. 7498

DATE: 4-17-95

GLOBAL POSITIONING SYSTEM SURVEY POINTS
BY MSE CORPORATION

BOOK 11 PG 221

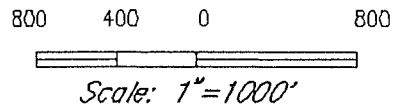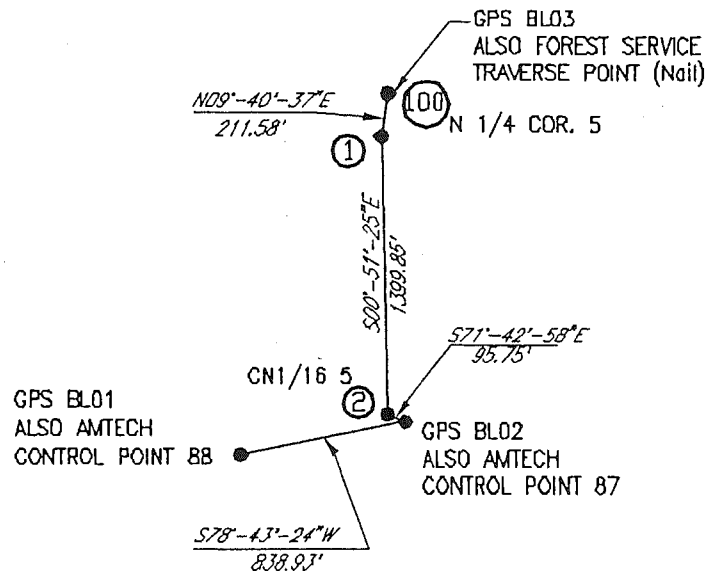

BY: Edgar T. Fleener
Edgar T. Fleener Indiana L.S. No. 7498

DATE: 4-17-95